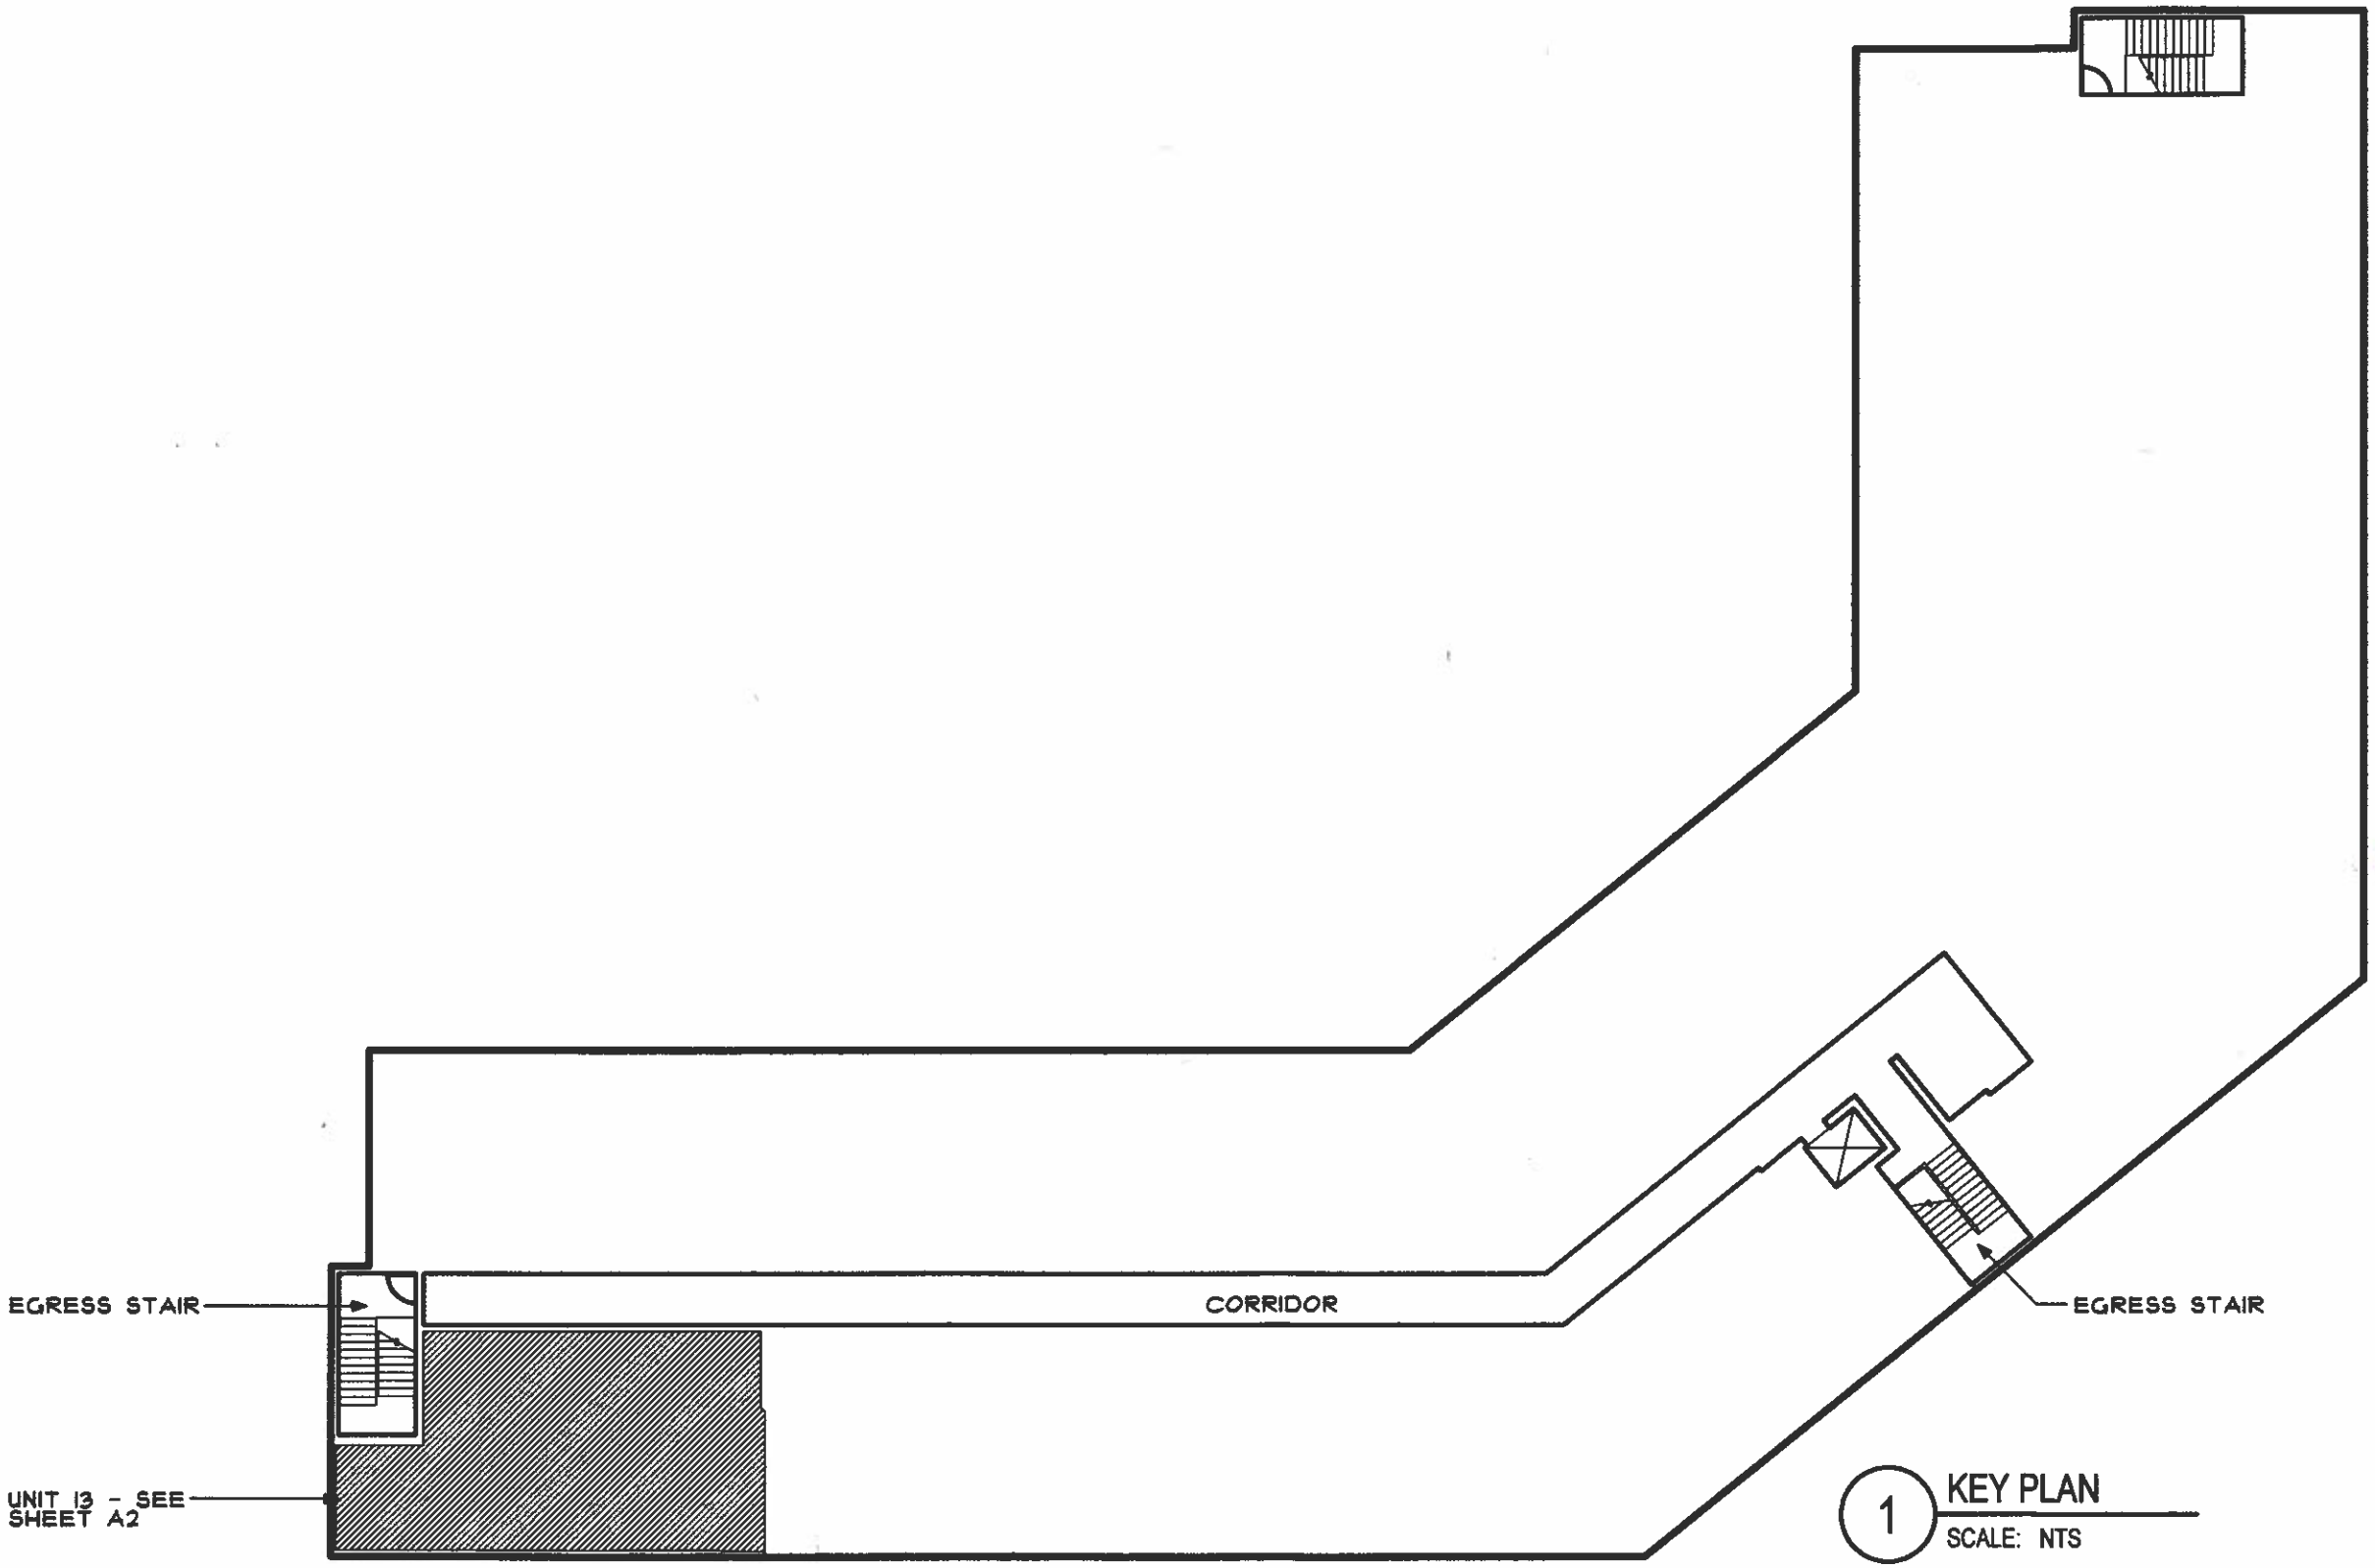

1 KEY PLAN
SCALE: NTS

DATE DEC 15, 2021 SCALE AS NOTED JOB No 22107	Signature ARCHITECTS INCORPORATED 313 LITTLETON ROAD, SUITE 18 CHELMSFORD, MA 01824 Tel: (978) 562-1661	PROJECT 313 Littleton Road Onsite Manager's Apartment, (Unit 13) Chelmsford, MA TITLE KEY PLAN	Drawings No. A1