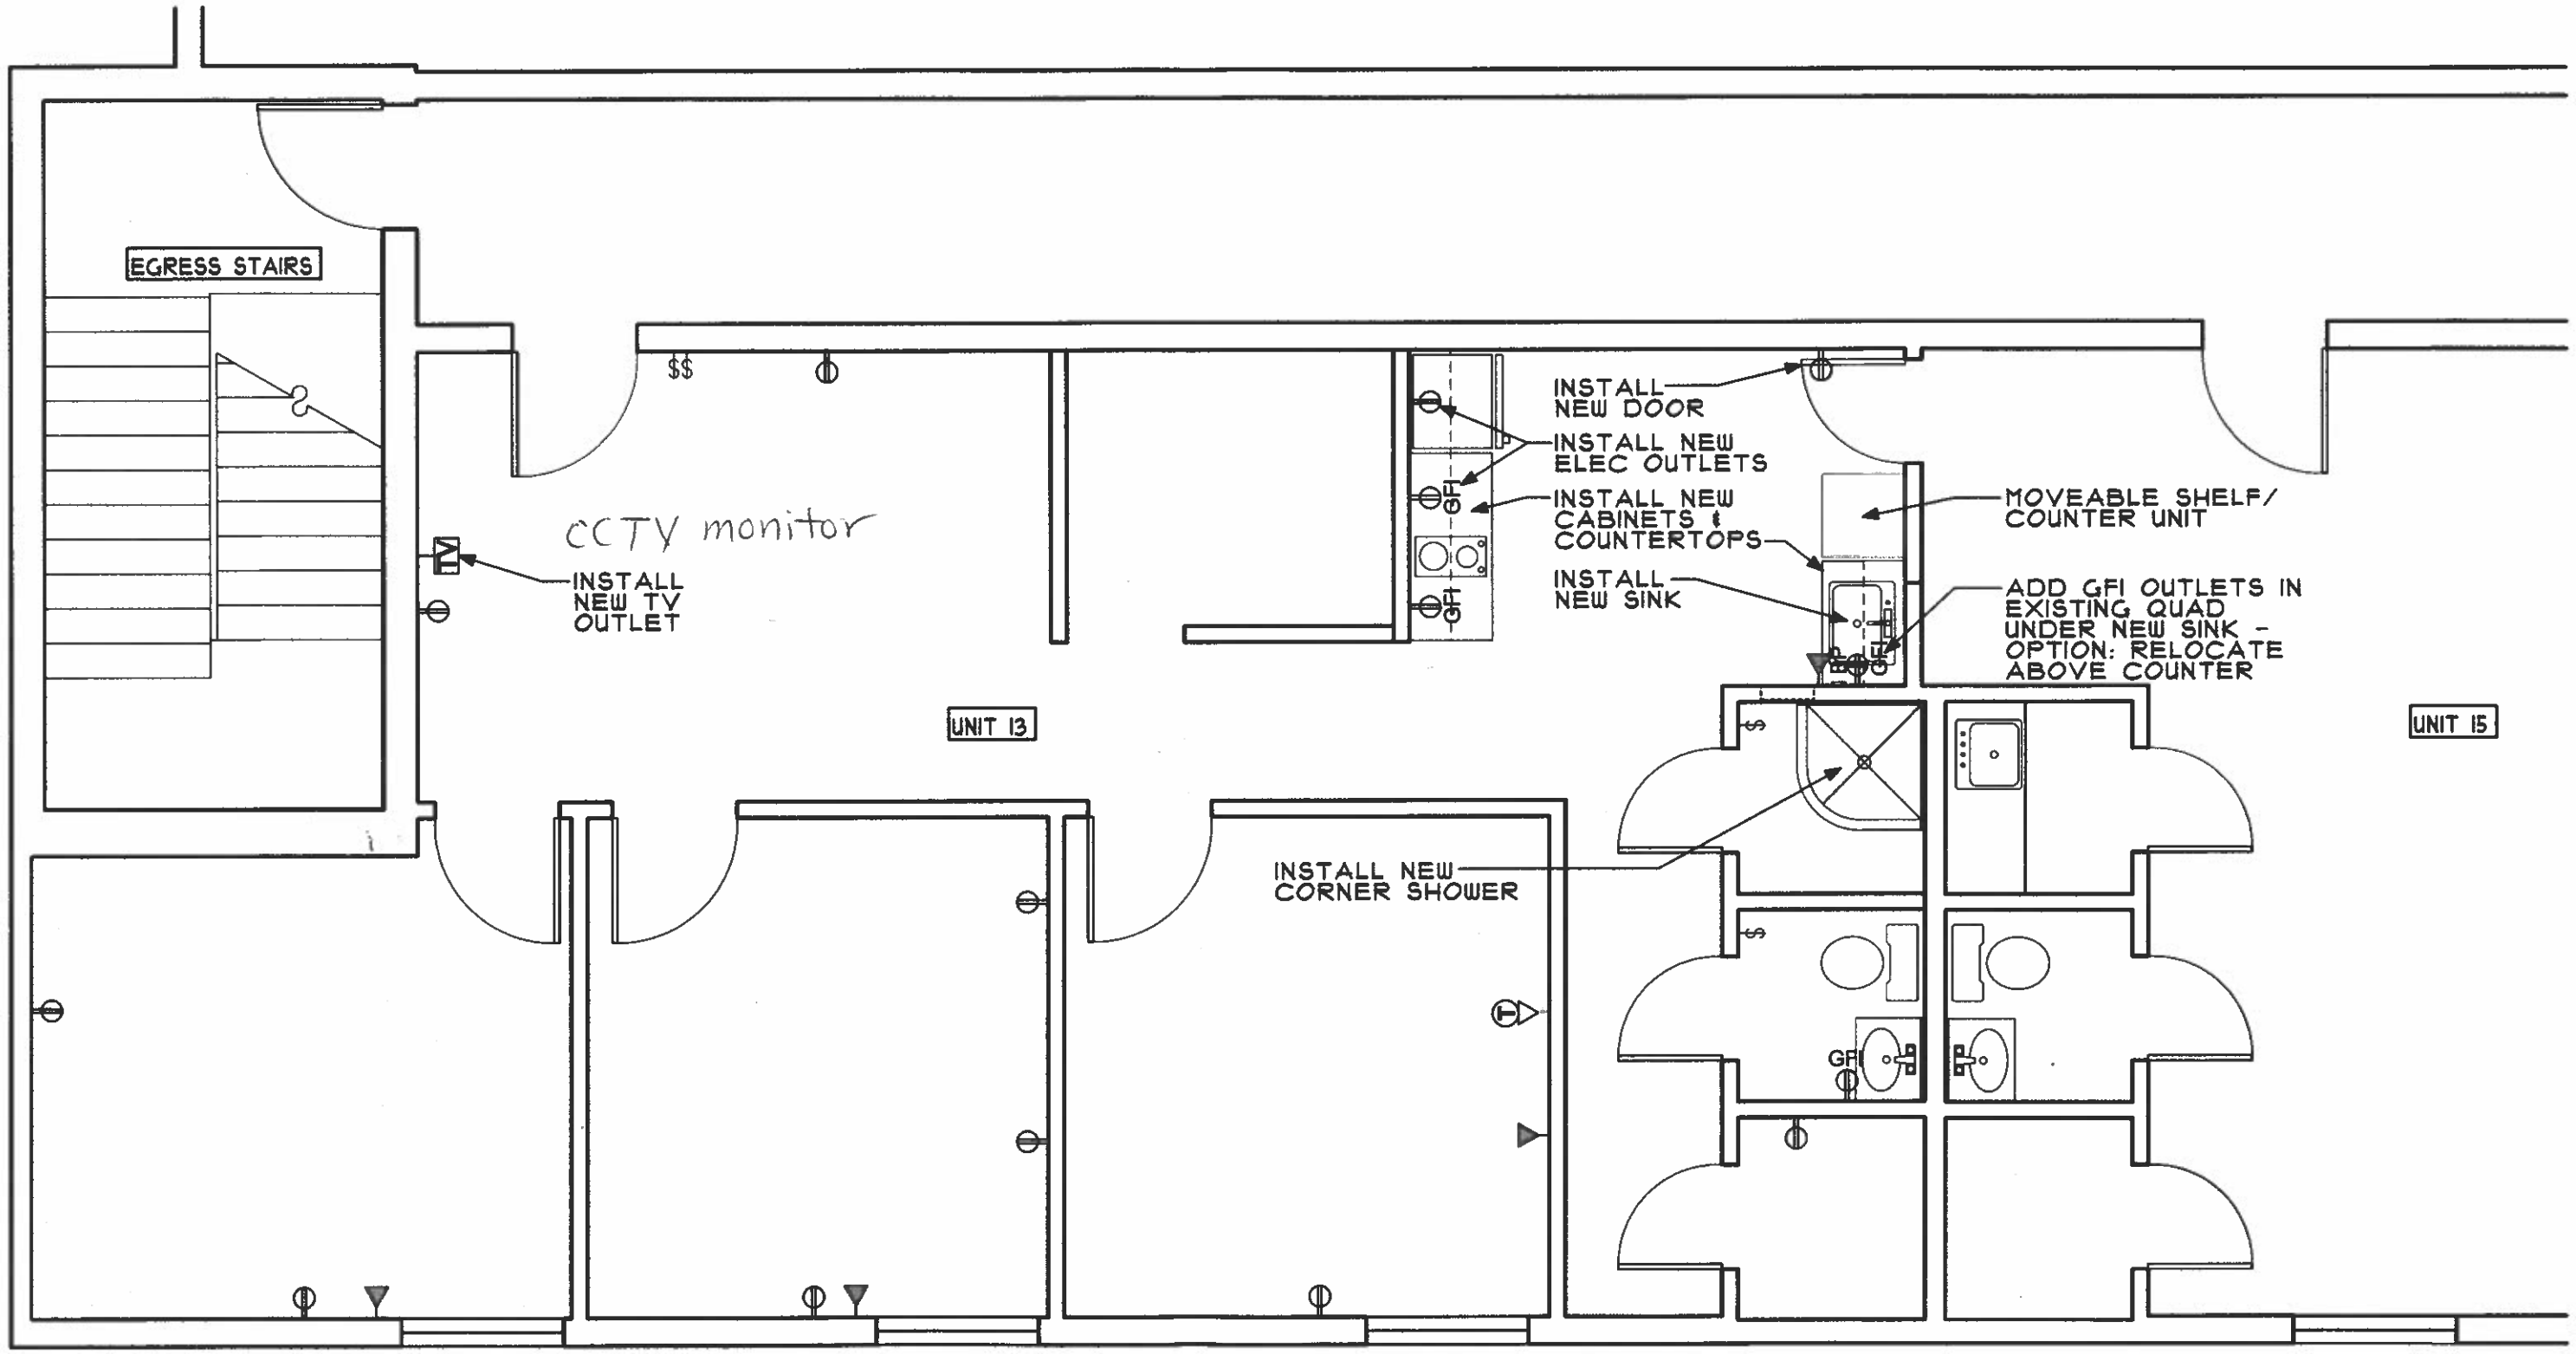

3 NEW PLAN

SCALE: 1/4" = 1'-0"

DATE DEC 15, 2021	Signature ARCHITECTS INCORPORATED	PROJECT 313 Littleton Road Onsite Manager's Apartment (Unit 13) Chelmsford, MA	Drawings No.
SCALE AS NOTED	313 LITTLETON ROAD, SUITE 18 CHELMSFORD, MA 01824 Tel: (978) 562-1661	TITLE NEW PLAN	A2
JOB No 22107			